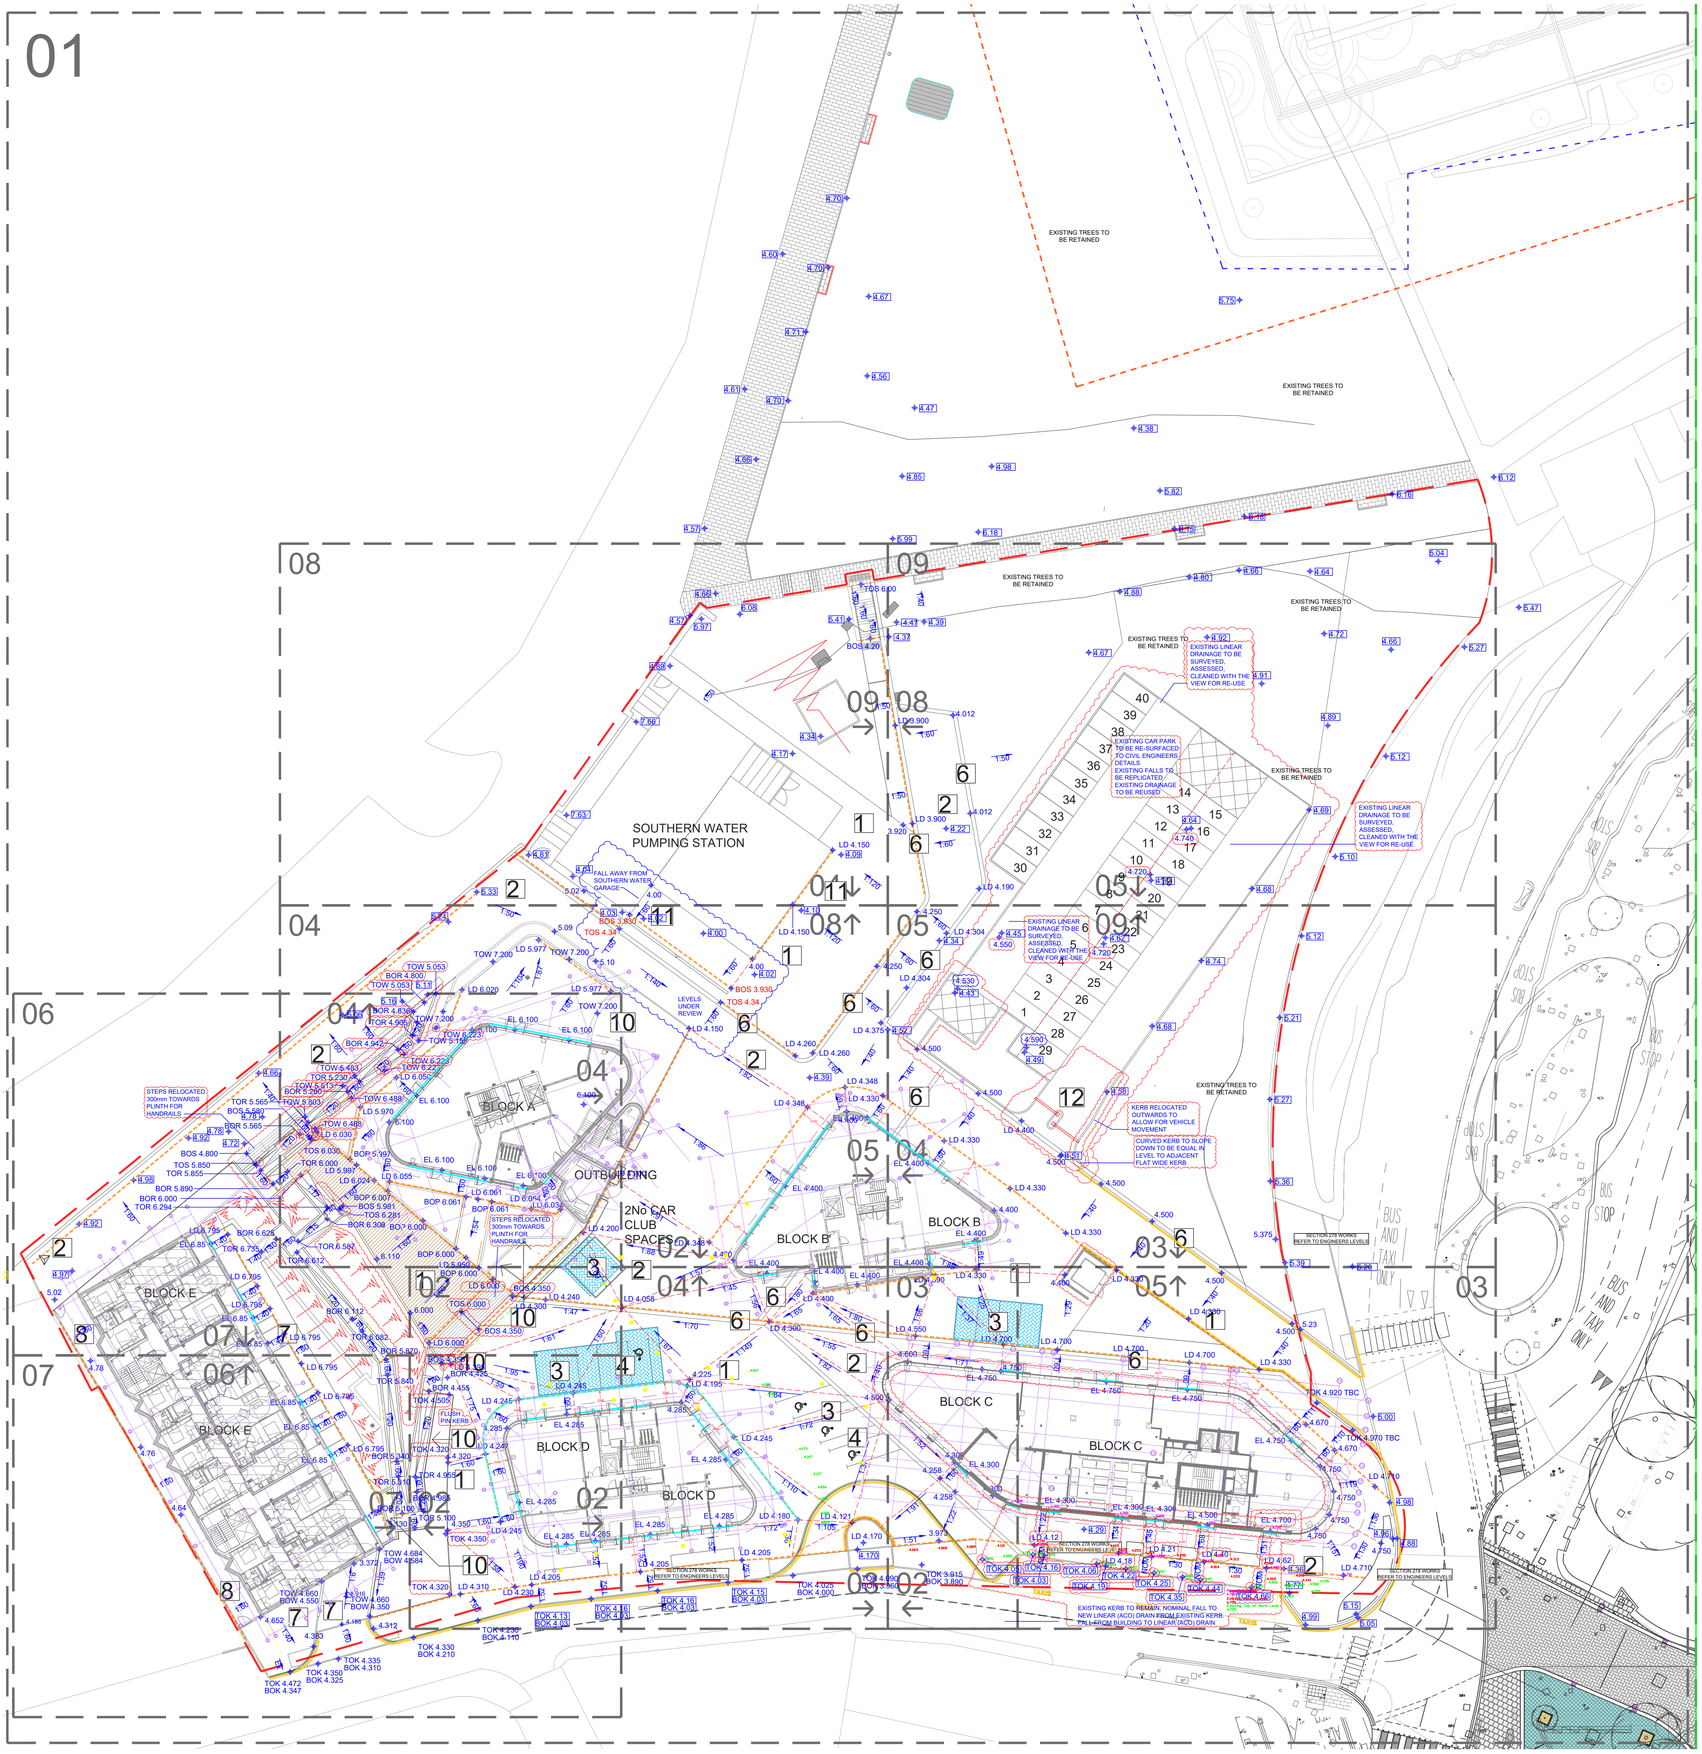


GENERAL KEY

- SITE BOUNDARY
- RECENTLY COMPLETED LANDSCAPE WORKS BY OTHERS
- SCHEDULED MONUMENT BOUNDARY

LEVELS

- 51.020 — EXISTING LEVEL
- 51.020 — PROPOSED LEVEL
- EL 51.020 — ENTRANCE LEVEL
- TOW 51.920 / BOW 51.020 — TOP OF WALL / BOTTOM OF WALL
- TOS 51.620 / BOS 51.020 — TOP OF STEPS / BOTTOM OF STEPS
- TOK 51.170 / BOK 51.020 — TOP OF KERB / BOTTOM OF KERB
- TOR 51.360 / BOR 51.300 — TOP OF RAMP / BOTTOM OF RAMP
- 1:51 — FALL DIRECTION
- INDICATIVE CUT/FOLD LINE

DRAINAGE

DRAINAGE TYPE D1: CHANNEL DRAINS MULTIV+100 IN 1000mm LENGTHS
- DUCTILE IRON EDGES
- DEPTH: 200mm
- WITHOUT SLOPE (WILL BE LAID TO FALLS)

GRATINGS:
- DUCTILE IRON / NORMAL AND HEELPROOF SLOTTED
- LOAD: D400
- CODE: FNHX100RGDM
- LENGTH: 500mm
- WIDTH: 127mm
- WITH BLOCKING (ALLEN KEY TO SCREW DOWN AND SECURE THE GRILLS)

SUMPS:
- CODE: AR100MFG (DUCTILE IRON EDGES

DRAINAGE TYPE D2: CHANNEL DRAINS MULTIV+100 AS DRAINAGE TYPE D1 ABOVE
BRICK SLOT: 10mm WIDE

SURFACE TYPE 1
SUPPLIER: BRETT LANDSCAPING
PRODUCT: LUGANO BLOCK PAVING
SIZE: 300 x 200 x 80mm
FINISH: GROUND
COURSING: STRETCHER
COLOUR / MIX: 60% MISTY GREY / 40% GRAPHITE GREY
PERMEABLE PAVING TO THE PLINTH

SURFACE TYPE 3
SUPPLIER: BRETT LANDSCAPING
PRODUCT: INVICTA DRIVEWAY BLOCK PAVING
SIZE: 200 x 100 x 80mm
FINISH: GROUND
COURSING: STRETCHER
COLOUR / MIX: 50% MOONSTONE / 50% PEARL
PERMEABLE PAVING TO THE PARKING BAYS

© 2024 RAAMP

Notes
1. This drawing has been prepared in accordance with the scope of RAAMP's appointment with its client and is subject to the terms and conditions of that appointment. RAAMP accepts no liability for any use of this document other than by its client and only for the purposes for which it was prepared and provided.
2. If received electronically it is the recipients responsibility to print to correct scale. Only written dimensions should be used.
3. Where applicable Ordnance Survey (c) Crown Copyright 2023 All rights reserved.

Note: Levels:
4. Prior to construction, Site to raise RFI's to ask any queries

P2	Issue for planning, scale bar shown Temporary car parking levels revised, existing linear drainage in temporary car parking to be surveyed, assessed, cleaned and re-used. Existing Car park to be resurfaced to Civil Engineers details. Ramp and associated brickwork from Riverside Walk to plinth revised. Steps from Town side and Riverside walk revised. Kerb at base of Town side ramp noted as flush. Block C paving revised to south east of Block C, to Medway Street. Block C linear drainage revised. Drawing previously named: - 18.037-RAAMP-V1-00-DR-L-0061-S3 Drawing name confirmed: - 18.037-RAAMP-V1-00-DRL-0012-S3	YT	AR	09/09/24
NOTE	Submitted for planning, subsequently advised by Medway Planning department 01/08/24, previous planning submissions (by others) to be withdrawn and landscape planning condition to be reworded by Medway planning, prior to resubmission. Confirmed 22/08/24.	YT	AR	31/07/24 01/08/24 22/08/24
NOTE	Issued for planning;	YT	AR	31/07/24
P1	Issue for cost estimate	YT	AR	08/06/24
Rev	Description	By	CB	Date

RAAMP
REVILL ARCHITECTS AND MASTER PLANNERS
T: 07436 393167
E: andrewrill@raamp.co.uk

Client: MEDWAY DEVELOPMENT COMPANY LTD

Project: CHATHAM WATERFRONT RIBA STAGE 4

Title: LANDSCAPE LEVELS AND DRAINAGE SITEWIDE GENERAL ARRANGEMENT PLAN

Status	Drawn By	PM/Checked by
INFORMATION	YT	AR

Job Ref	Scale @ A0	Date Created
18.037	1:250	08/06/24

RAAMP Drawing / Figure Number: 18.037-RAAMP-V1-00-DR-L-0012-S3-P2

Rev: P2